BRUNING 40-5020 74879

1	RED BUD	EA-2	6' B&B
2	FRINGE TREE	EA-4	4' B&B
3	WITCH HAZEL	EA-15	4' B&B
	WHITE PINE	EA-8	7' B&B
	HEMLOCK	EA-25	5' B&B
	HONEYSUCKLE	EA-20	3' B&B
	NANYBERRY	EA-20	3' B&B
	CRANBERRY BUSH	EA-20	3' B&B

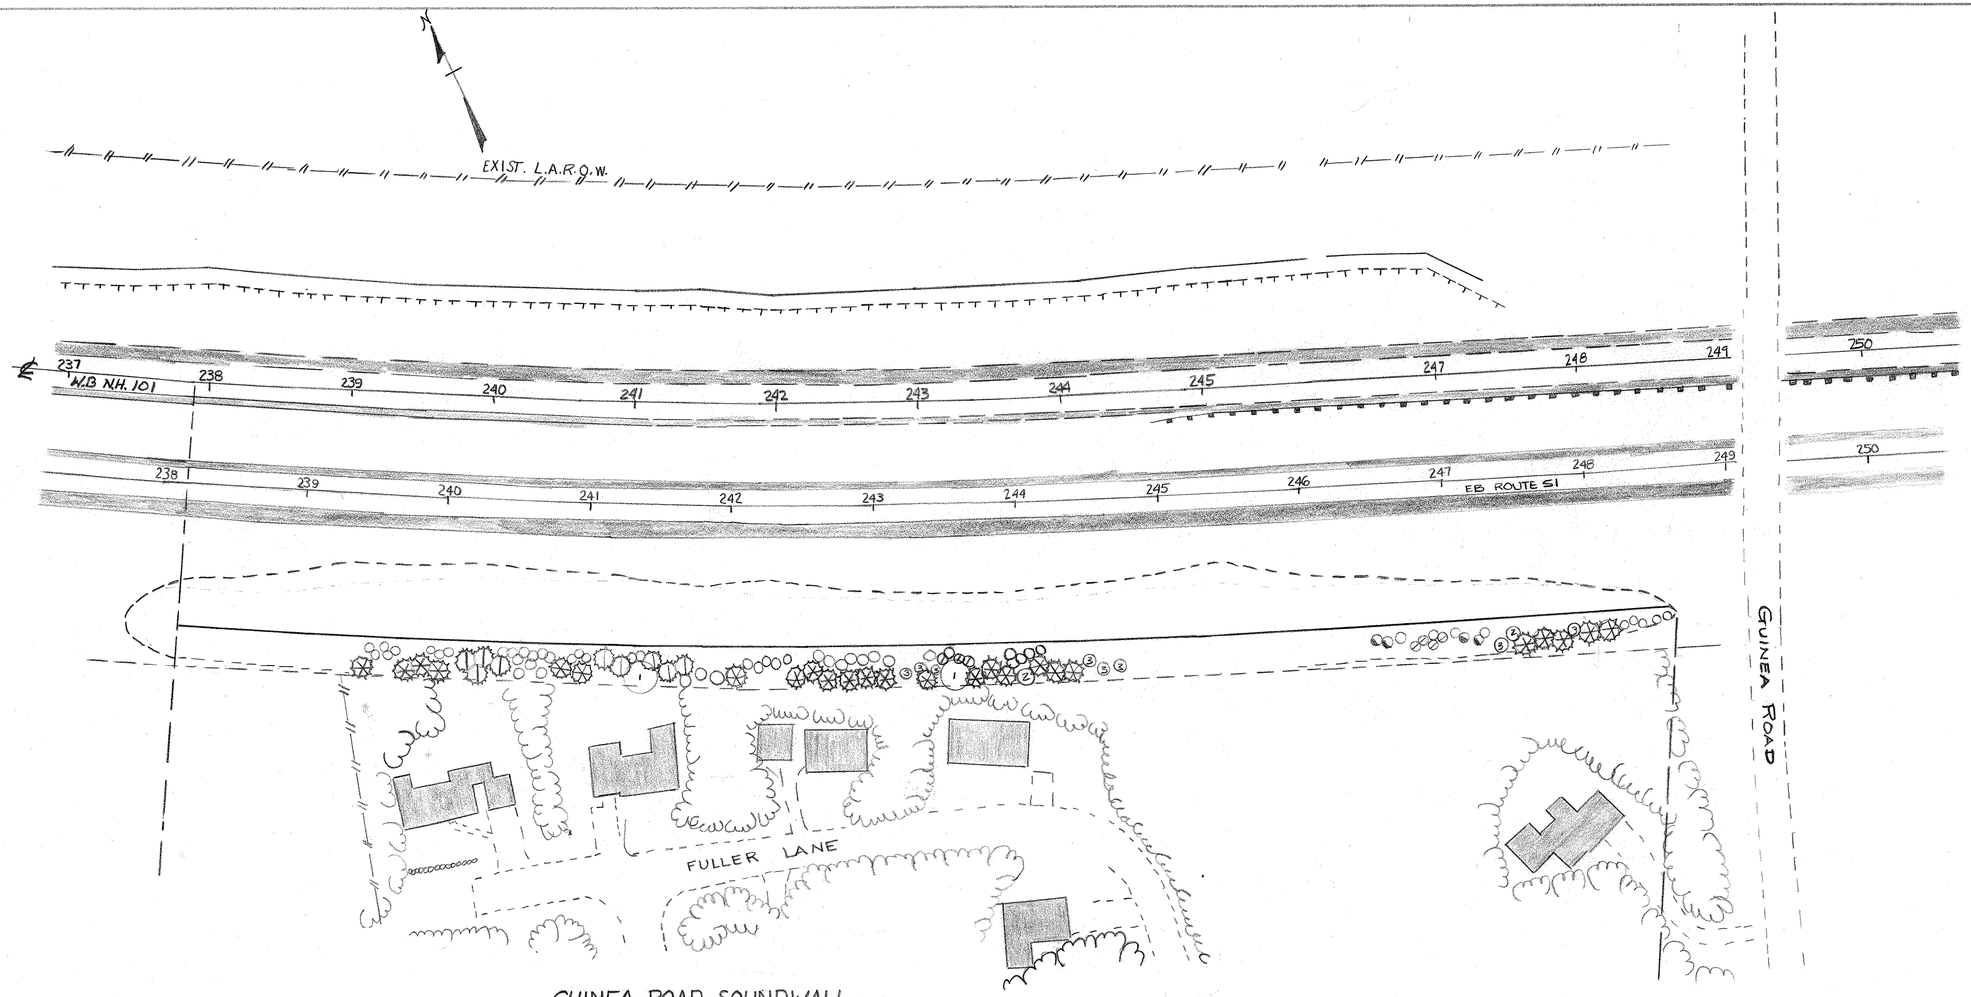

GUINEA ROAD SOUNDWALL
Scale: 1" = 50'

ANDROSCOGGIN POPLAR 1½" B&B EA. 20

RED PINE 4'-5' EA. 40

PLANT AS DIRECTED: 200 WHITE PINE 2-2 TRANSPLANTS
100 PAPER BIRCH 4' CONT. GROWN
100 STAGHORN SUMAC 2' " "

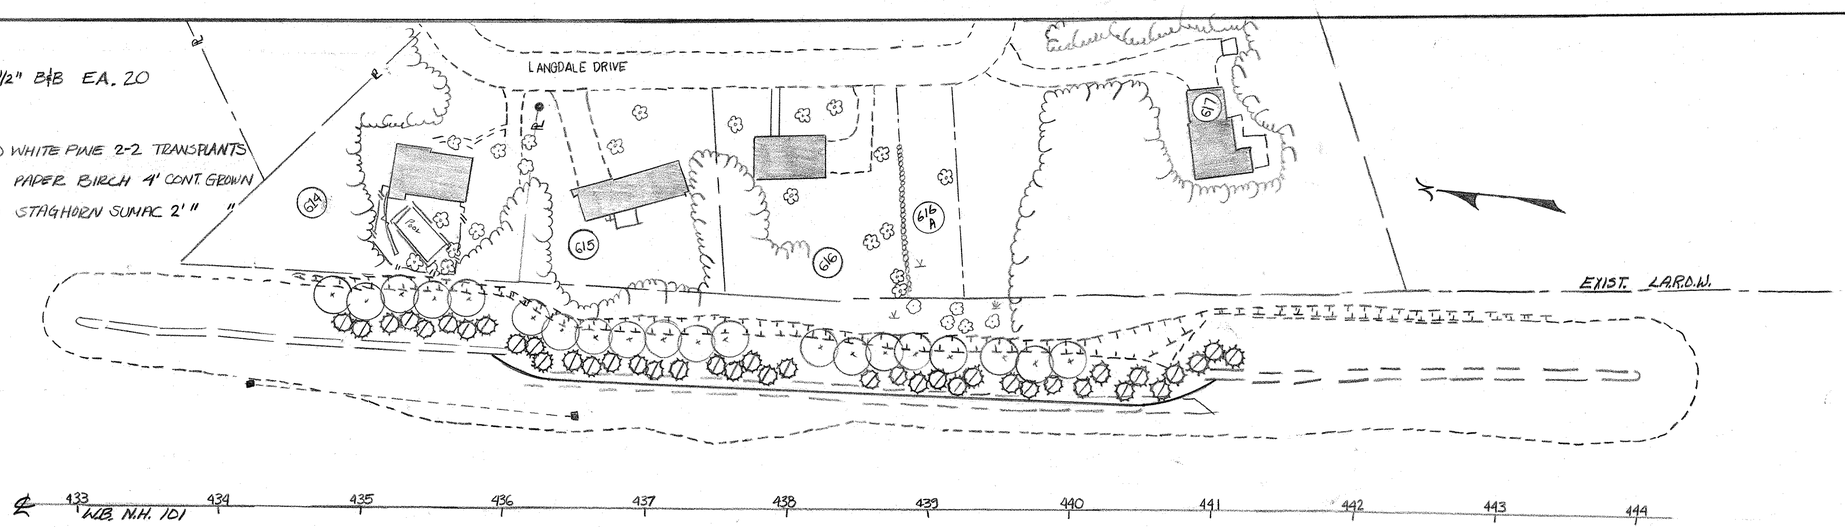

LANGDALE DRIVE SOUNDWALL
Scale: 1" = 50'

PLANTING PLAN

FEDERAL PROJECT NO.	STATE PROJECT NO.	SHEET NO.	TOTAL SHEETS
STP-F-T-020-1(8)	10423-J		

DESCRIPTION | REVISIONS AFTER PROPOSAL | STATION | STATION | DATE | NUMBER

NOTEBOOKS: BOOK PAGE BOOK PAGE BOOK PAGE

EXISTING DETAIL DATE
PROPOSED DESIGN M. HOLMES DATE 4-11-96
SHEET CHECKED W.R.G. DATE 7-31-96
AS BUILT DETAILS DATE

BRUNING 40-5020 74879

1	KENTUCKY COFFEE TREE	EA-2	3" CAL. B&B
2	KOREAN MT ASH	EA-3	2" CAL. B&B
3	RIVER BIRCH	EA-3	10' CLUMP B&B
4	FRINGE TREE	EA-7	4' B&B
5	SIEBOLD VIBURNUM	EA-26	3' B&B
6	MERRILL MAGNOLIA	EA-3	6' B&B
7	JAPANESE FLOWERING CRAB	EA-2	2" CAL. B&B
8	CORNELIAN CHERRY	EA-5	5' B&B
9	SHADBLOW	EA-5	5' B&B
10	RED MAPLE	EA-3	2½" CAL. B&B
	WHITE FIR	EA-4	7' B&B
	WHITE PINE	EA-29	8' B&B

HAMPTON TOWNE ESTATES SOUNDWALL

Scale: 1" = 50'

PLANTING PLAN

FEDERAL PROJECT NO.	STATE PROJECT NO.	SHEET NO.	TOTAL SHEETS
STP-F-F020-1(8)	10423-J	1	

REVISIONS AFTER PROPOSAL

NUMBER	DATE	STATION	STATION	DESCRIPTION

NOTEBOOKS

BOOK PAGE
BOOK PAGE
BOOK PAGE

		DATE
EXISTING DETAIL		
PROPOSED DESIGN	MARY HOLMES	DATE 4-11-96
SHEET CHECKED	W.A.B.	DATE 7-31-96
AS BUILT DETAILS		DATE