FED. ROAD DIST. NO.	STATE	FED. AID PROJ. NO.	FIGURE NO.	SHEET NO.	TOTAL SHEETS
9	N. H.				

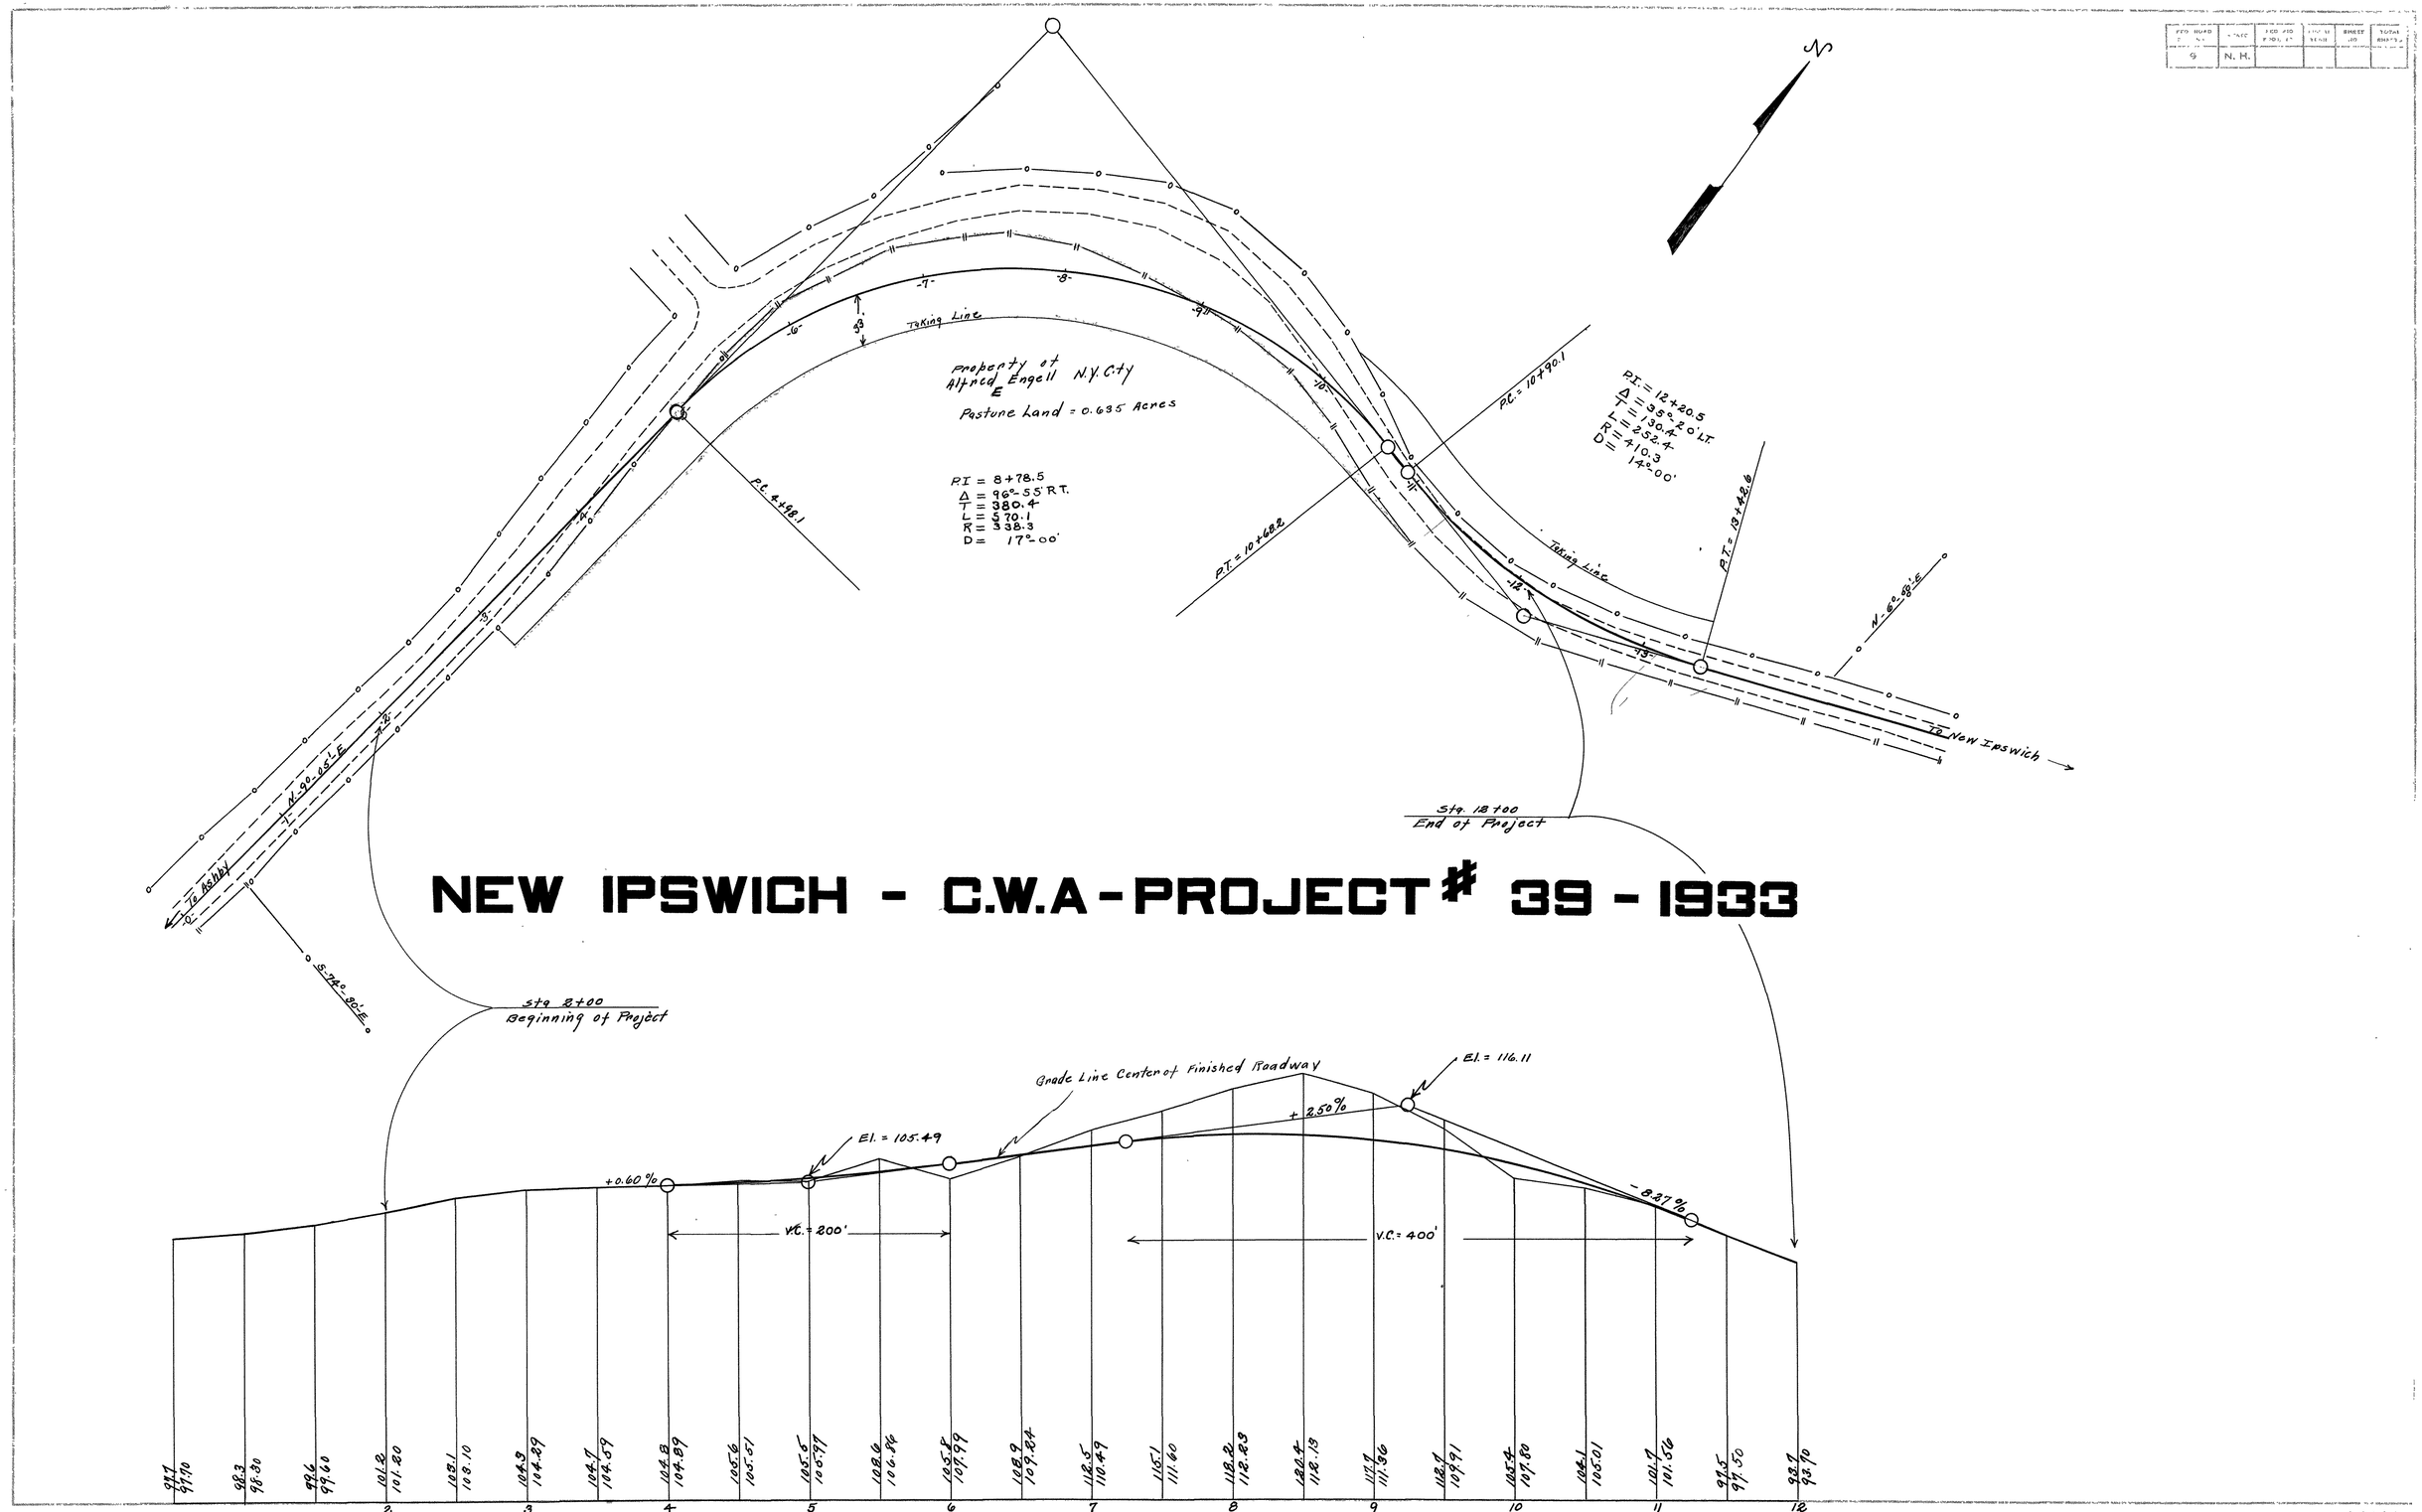

NEW IPSWICH - C.W.A - PROJECT # 39 - 1933