FED. ROAD DIV. NO.	STATE	PROJ.	FISCAL YEAR	SHEET NO.	TOTAL SHEETS
1	N. H.				

R.O.W. LAND FILE # 1841-1

WEATHERFORD LAND & CATTLE CO.
EMBANKMENT + DAMAGE RELEASE
TO STATE OF NH
960/151 rec. 8/8/61

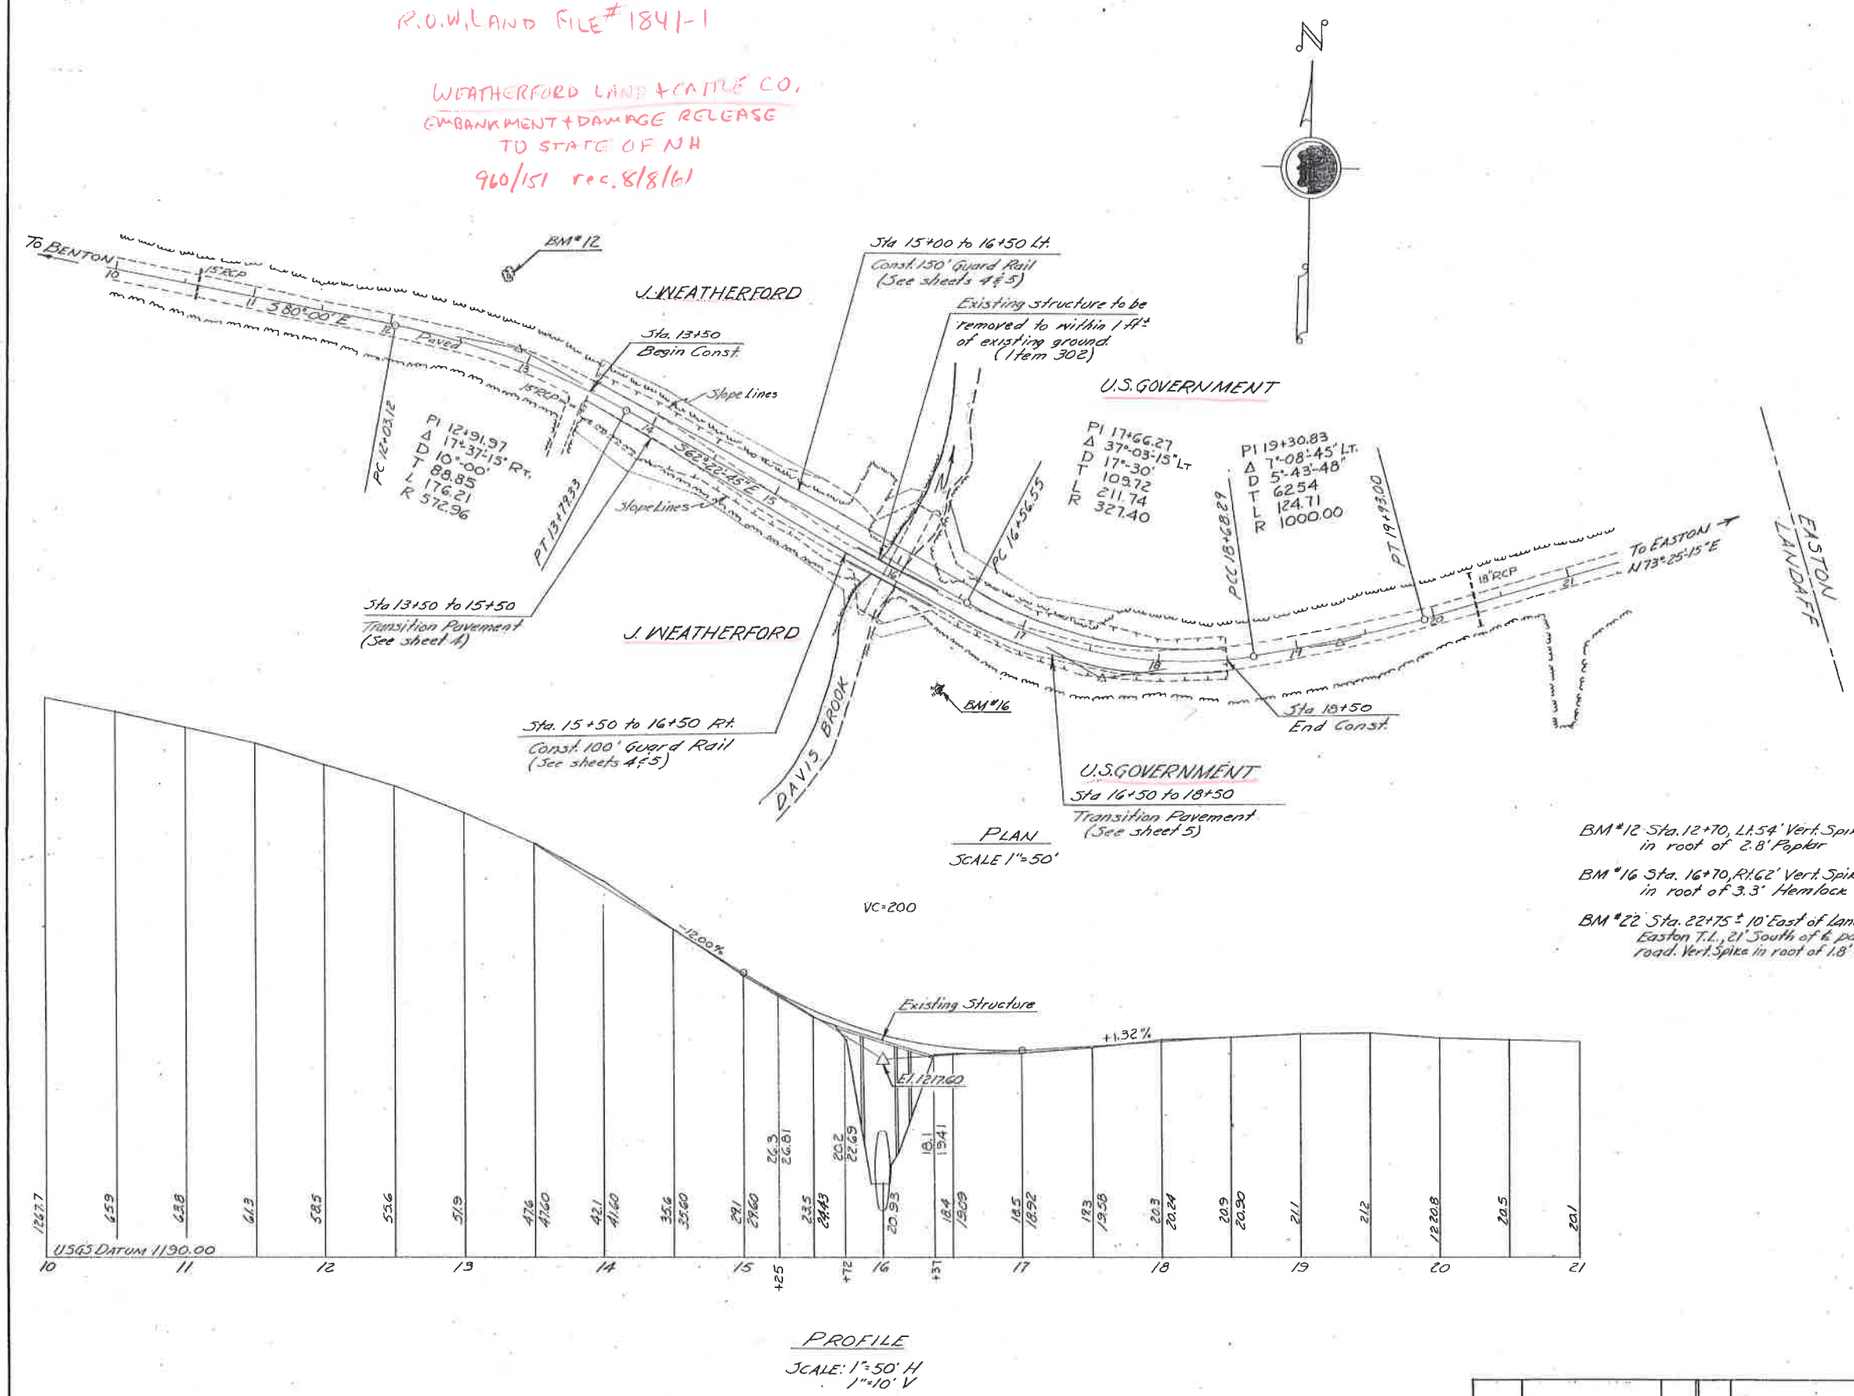

BM #12 Sta. 12+70, Lt. 54' Vert. Spike in root of 2.8' Poplar — Elev. 1254.21

BM #16 Sta. 16+70, Rt. 62' Vert. Spike in root of 3.3' Hemlock — Elev. 1224.83

BM #22 Sta. 22+75 ± 10' East of Landaff-Easton T.L., 21' South of & paved road. Vert. Spike in root of 1.8' Fir — Elev. 1215.16

STATE OF NEW HAMPSHIRE
DEPARTMENT OF PUBLIC WORKS AND HIGHWAYS
BRIDGE DIVISION

TOWN LANDAFF — BRIDGE NO. 137/031
FEDERAL PROJECT — STATE PROJECT 54565
ROUTE NO. COUNTY RD. OVER DAVIS BROOK
LOCATION 2.0 MI. EAST OF BENTON VILLAGE

SURVEY PLAN & PROFILE

	BY	DATE		BY	DATE
DESIGNED	J.D.B.	6/61	CHECKED	R.A.L.	6/61
DRAWN	J.D.B.	6/61	CHECKED	R.A.L.	6/61
QUANTITIES	J.D.B.	6/61	CHECKED	R.A.L.	6/61

REVIEWED BY:

BRIDGE SHEET NO. 2 OF 5
FILE NUMBER 3-B-2-11

PROJ. NO.	SHEET NO.	TOTAL SHEETS

DATE OF ISSUE	PURPOSE	BY

PRINT RECORD

Δ	DESCRIPTION	BY	DATE

REVISIONS