FED. ROAD DIST. NO.	STATE	FED. AID PROJ. NO.	FISCAL YEAR	SHEET No.	TOTAL SHEETS
9	N. H.			1	1

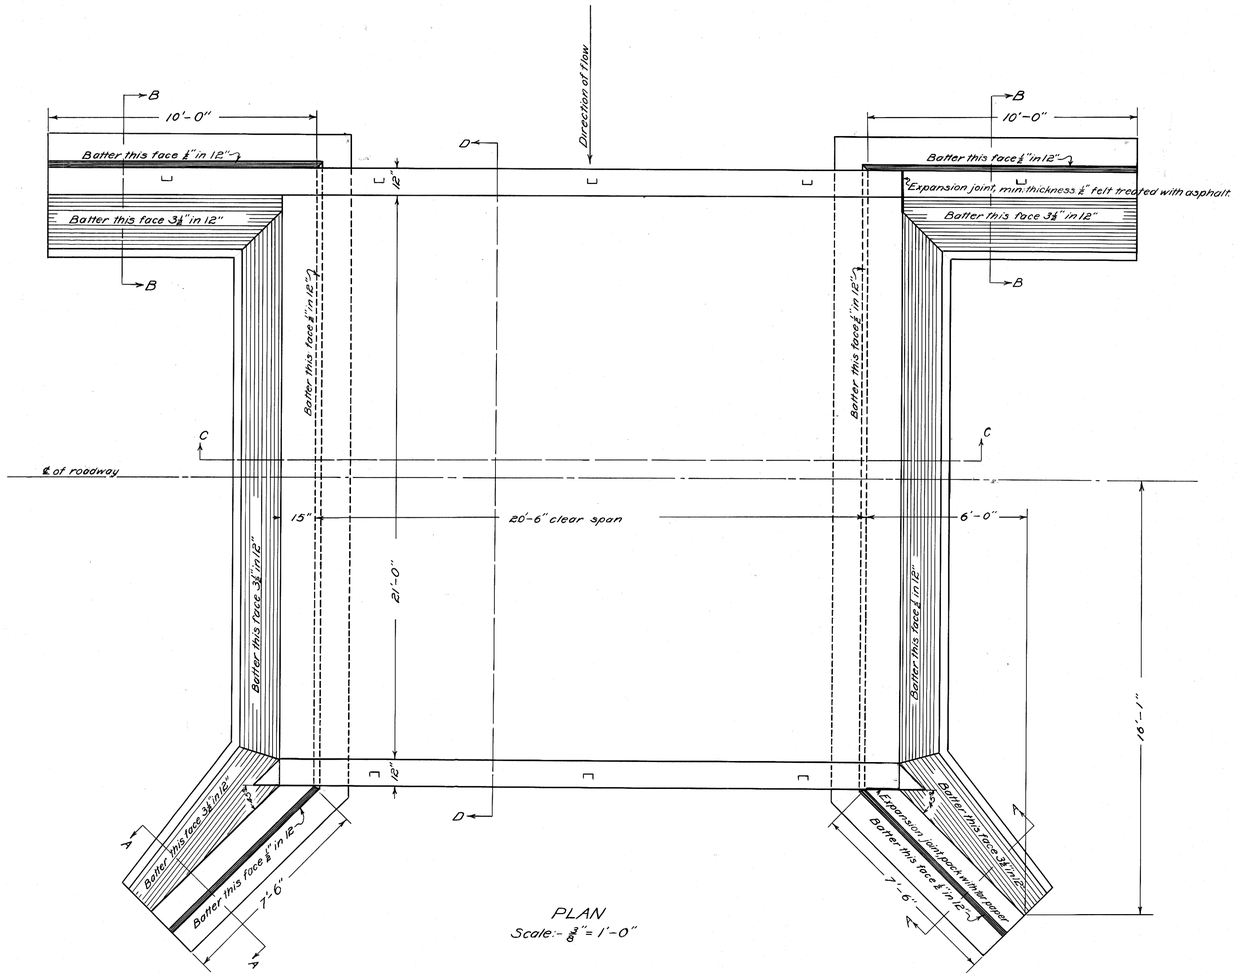

PLAN
Scale:- ⅜" = 1'-0"

Note:- No concrete to be poured until steel has been checked by engineer.
All construction joints to be tongued, grooved and doweled.
All exposed corners to be chamfered 1".
All exposed surfaces to be rubbed down with carborundum brick. They shall not be painted with cement.

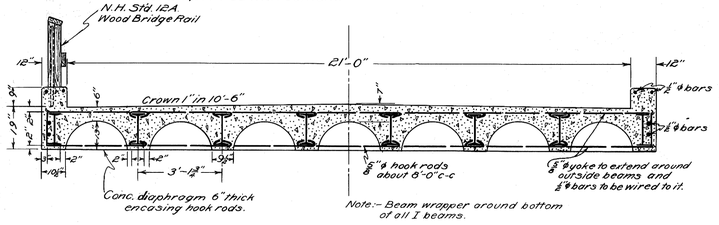

SECTION D-D
Scale:- ⅜" = 1'-0"

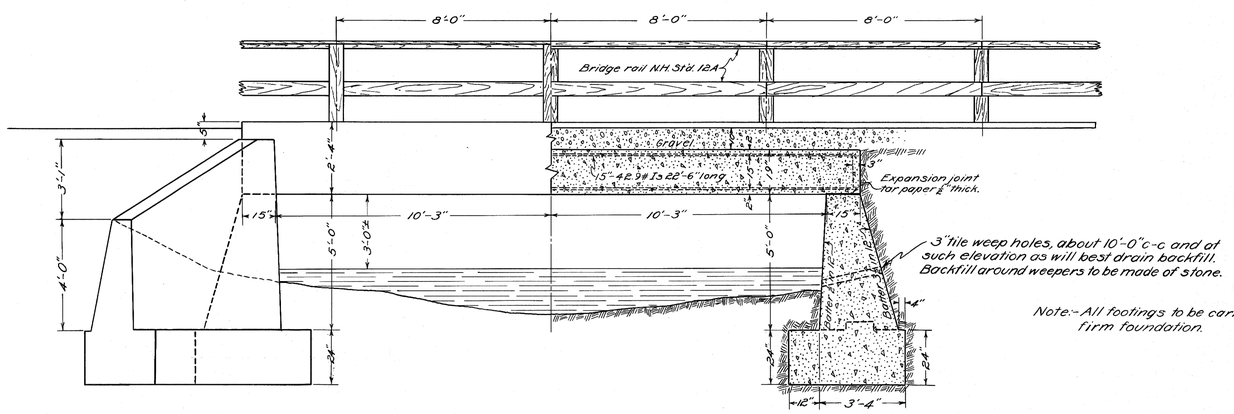

Note:- All footings to be carried to firm foundation.

HALF ELEVATION DOWN STREAM SIDE

PART SECTION C-C

Scale:- ⅜" = 1'-0"

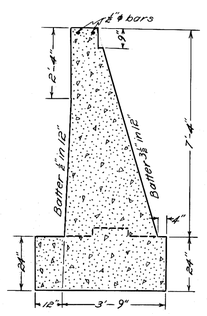

SECTION B-B
Scale:- ⅜" = 1'-0"

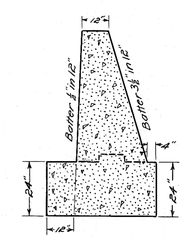

SECTION A-A
Scale:- ⅜" = 1'-0"

ESTIMATE OF QUANTITIES	
Structural excavation	115 cu. yds.
Concrete, class 1	25 cu. yds.
Concrete, class 2	60 cu. yds.
Structural steel	7722 lbs.
Reinforcing steel	432 lbs.
5"x6.7# Cs. for rail	8
Wood rail	66 lin. ft.

RUMNEY S.A.B. 1922

DESIGNED BY [signature] DATE 6/20/22
TRACED BY A.P. DATE July 10, 1922
CHECKED BY [signature] DATE 7/10/22
REVISED BY [signature] DATE 7/10/23

C-45C ~~30~~ ~~1519~~ 1519-B